1st & Final bill

Recorded on:-

Job Number:- 005-23-000018

M. A. R. 57 (Rule 116)
Measurement Book
No. E

Work order No:- BBMP/EE/YNK.D/E-PMT-16/W.O/130/2022-23, Date 20/03/2023

No. 493983

Name of work Providing SS name boards of Grade roads and main roads in ward no 65 Yelahanka New Town Sub division.

Name of Contractor or Nature of Agency SRI AKSHAY KUMAR H.B (AKSHAY CONSTRUCTIONS), No-209, Hennenahalli village, Doddaballapura main Road Yelahanka, Bangalore-560064.

Date of commencement of work

| Full description, etc, of work | Dimensions Number | Length | Breadth | Depth | Contents | Reference to last Measurement |
|---|---|---|---|---|---|---|
| 2 | 3 | 4 | 5 | 6 | 7 | 8 |
| 1) Supply and fixing of Retro Reflective Single arrow road name Sign board of size 1600mm x 900 mm made out of retro-reflective Sheeting Confirmming to Type XI standards of ASTM D4956-09 & as per IRC 67-2012 for full back ground of blue colour & white letters and fixed over 4 mm thick Aluminium Composite male -rial Sheet having aluminium 0.5mm thick Aluminium Skin on both sides with back side painted grey colour and fixed over back support frame SS angle of 15mm x 20mm x 1.2mm, Supporte d by 38mm OD Stainless Steel pipe all round in 304 grades | | | | | | |

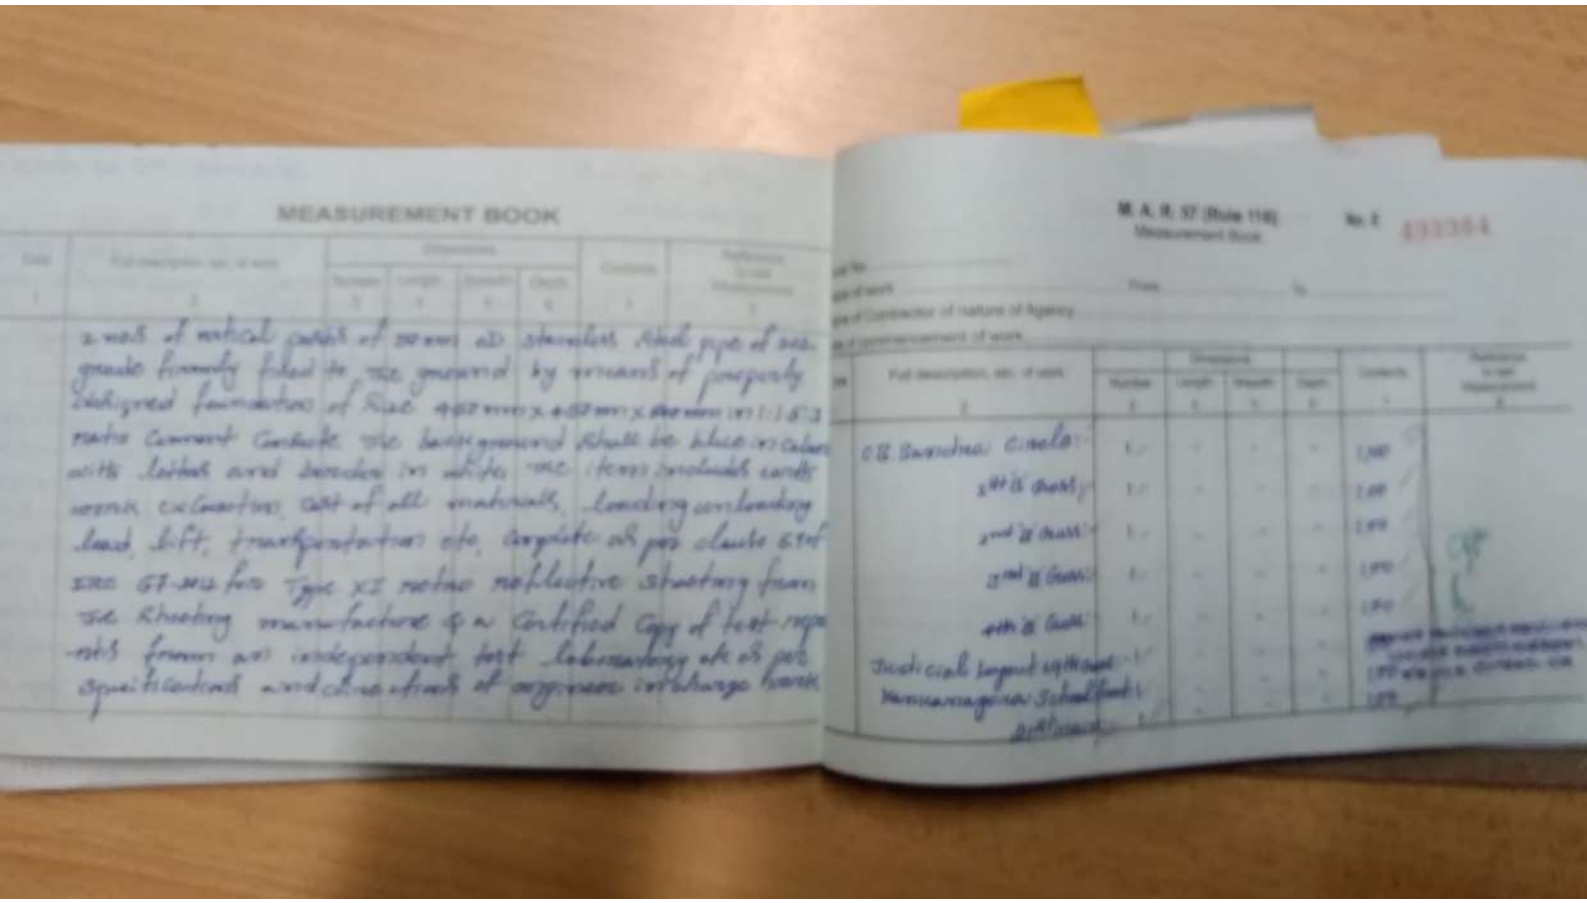

MEASUREMENT BOOK

M. A. R. 57 (Rule 118)
Measurement Book

No. E 033384

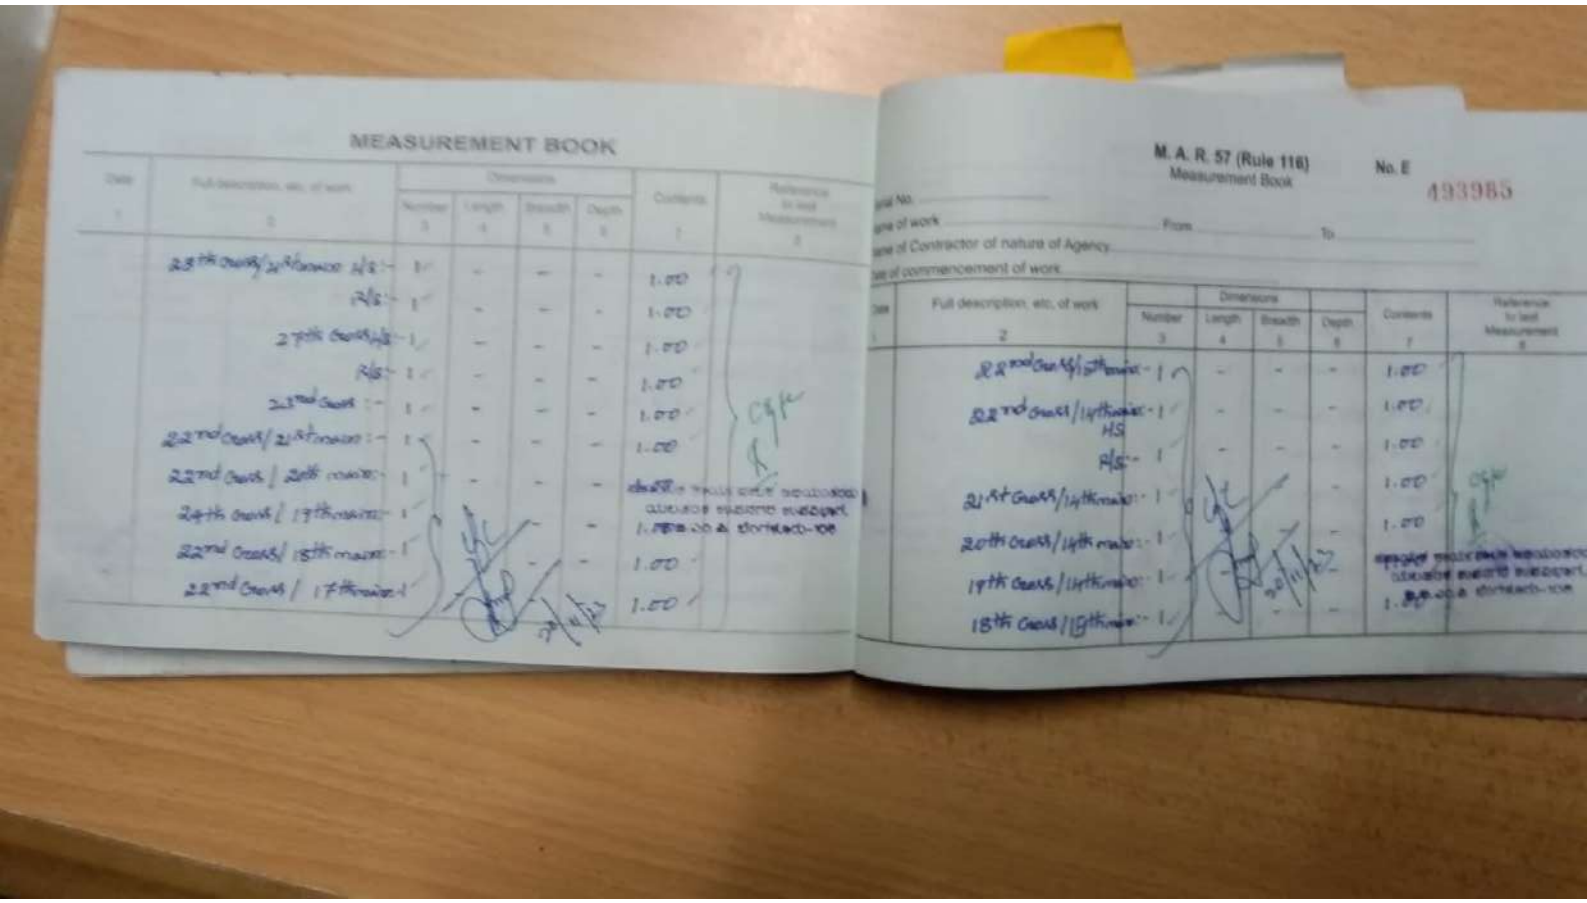

MEASUREMENT BOOK

| Date | Full description, etc. of work | Dimensions | | | | Contents | Reference to last Measurement |
|---|---|---|---|---|---|---|---|
| | | Number | Length | Breadth | Depth | | |
| 1 | 2 | 3 | 4 | 5 | 6 | 7 | 8 |
| | 23th Cross/24th main R/S | 1 | - | - | - | 1.00 | |
| | R/S | 1 | - | - | - | 1.00 | |
| | 23th Cross R/S | 1 | - | - | - | 1.00 | |
| | R/S | 1 | - | - | - | 1.00 | |
| | 22nd Cross | 1 | - | - | - | 1.00 | |
| | 22nd Cross/21st main | 1 | - | - | - | 1.00 | |
| | 22nd Cross/20th main | 1 | - | - | - | 1.00 | |
| | 24th Cross/17th main | 1 | - | - | - | 1.00 | |
| | 22nd Cross/18th main | 1 | - | - | - | 1.00 | |
| | 22nd Cross/17th main | 1 | - | - | - | 1.00 | |

M. A. R. 57 (Rule 116) No. E
Measurement Book
493985

Serial No.
Name of work From To
Name of Contractor or nature of Agency
Date of commencement of work

| Date | Full description, etc. of work | Dimensions | | | | Contents | Reference to last Measurement |
|---|---|---|---|---|---|---|---|
| | | Number | Length | Breadth | Depth | | |
| 1 | 2 | 3 | 4 | 5 | 6 | 7 | 8 |
| | 22nd Cross/15th main | 1 | - | - | - | 1.00 | |
| | 22nd Cross/14th main HS | 1 | - | - | - | 1.00 | |
| | R/S | 1 | - | - | - | 1.00 | |
| | 21st Cross/14th main | 1 | - | - | - | 1.00 | |
| | 20th Cross/14th main | 1 | - | - | - | 1.00 | |
| | 19th Cross/14th main | 1 | - | - | - | 1.00 | |
| | 18th Cross/15th main | 1 | - | - | - | 1.00 | |

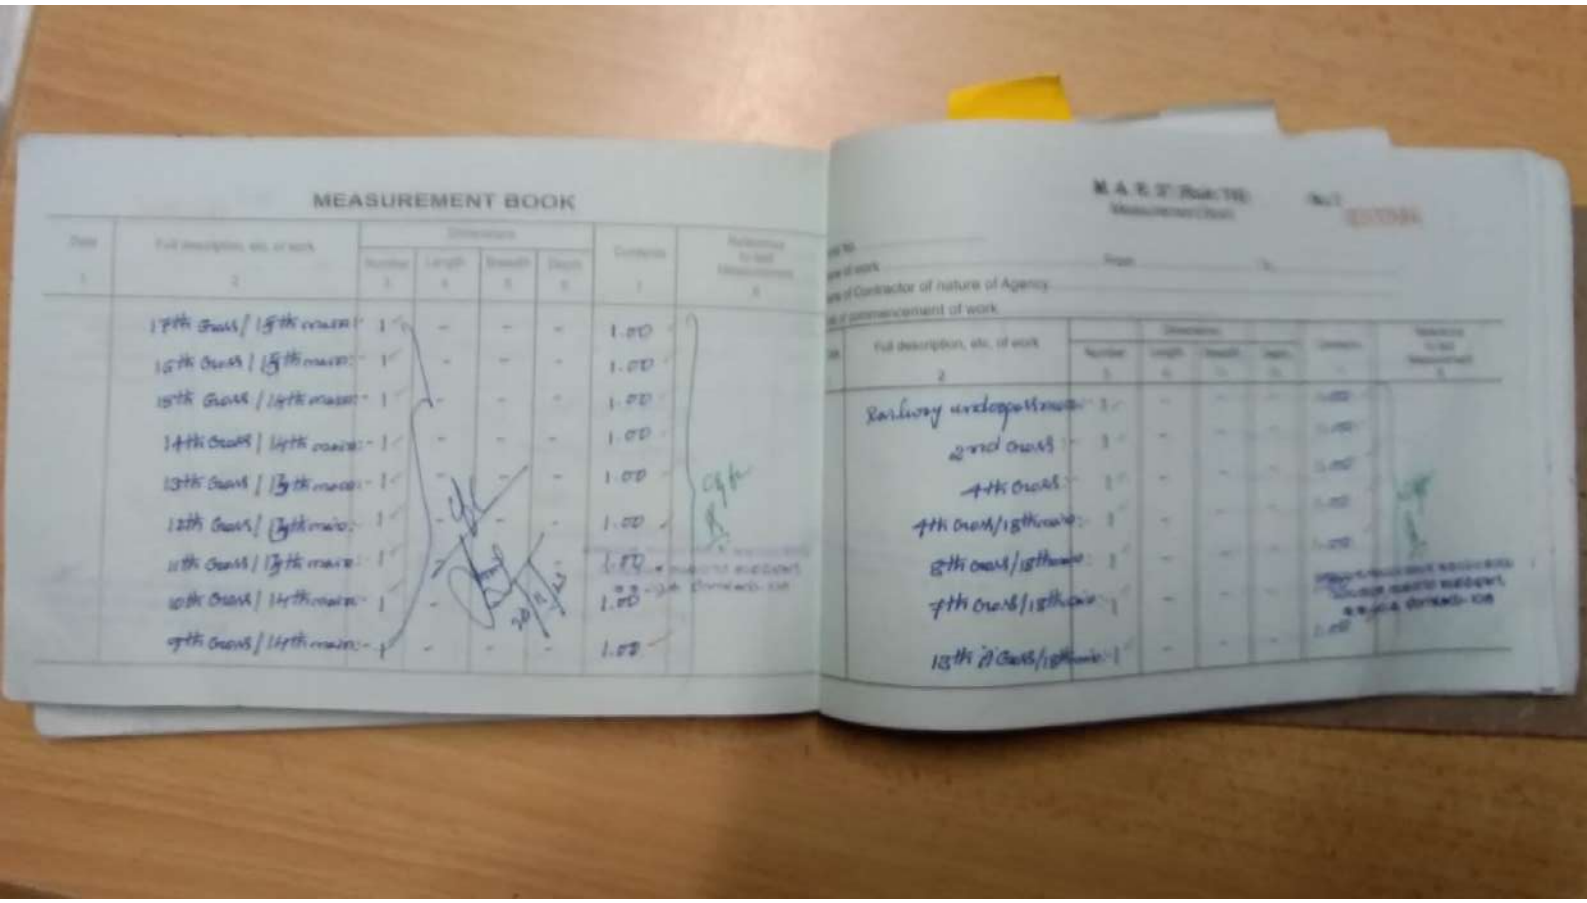

MEASUREMENT BOOK

| Date | Full description, etc. of work | Dimensions | | | | Contents | Reference to last Measurement |
|---|---|---|---|---|---|---|---|
| | | Number | Length | Breadth | Depth | | |
| 1 | 2 | 3 | 4 | 5 | 6 | 7 | 8 |
| | 17th Span / 15th main | 1 | - | - | - | 1.00 | |
| | 15th Span / 15th main | 1 | - | - | - | 1.00 | |
| | 15th Span / 14th main | 1 | - | - | - | 1.00 | |
| | 14th Span / 14th main | 1 | - | - | - | 1.00 | |
| | 13th Span / 13th main | 1 | - | - | - | 1.00 | |
| | 12th Span / 13th main | 1 | - | - | - | 1.00 | |
| | 11th Span / 13th main | 1 | - | - | - | 1.00 | |
| | 10th Span / 14th main | 1 | - | - | - | 1.00 | |
| | 9th Span / 14th main | 1 | - | - | - | 1.00 | |

M.A.R.T. Road, Trb.

| Date | Full description, etc. of work | Dimensions | | | | Contents | Reference to last Measurement |
|---|---|---|---|---|---|---|---|
| | | Number | Length | Breadth | Depth | | |
| | 2 | 3 | 4 | 5 | 6 | | 8 |
| | Railway underpass main | 1 | - | - | - | 1.00 | |
| | 2nd Span | 1 | - | - | - | 1.00 | |
| | 4th Span | 1 | - | - | - | 1.00 | |
| | 4th Span / 18th main | 1 | - | - | - | 1.00 | |
| | 5th Span / 18th main | 1 | - | - | - | 1.00 | |
| | 7th Span / 18th main | 1 | - | - | - | 1.00 | |
| | 13th Span / 18th main | 1 | - | - | - | 1.00 | |

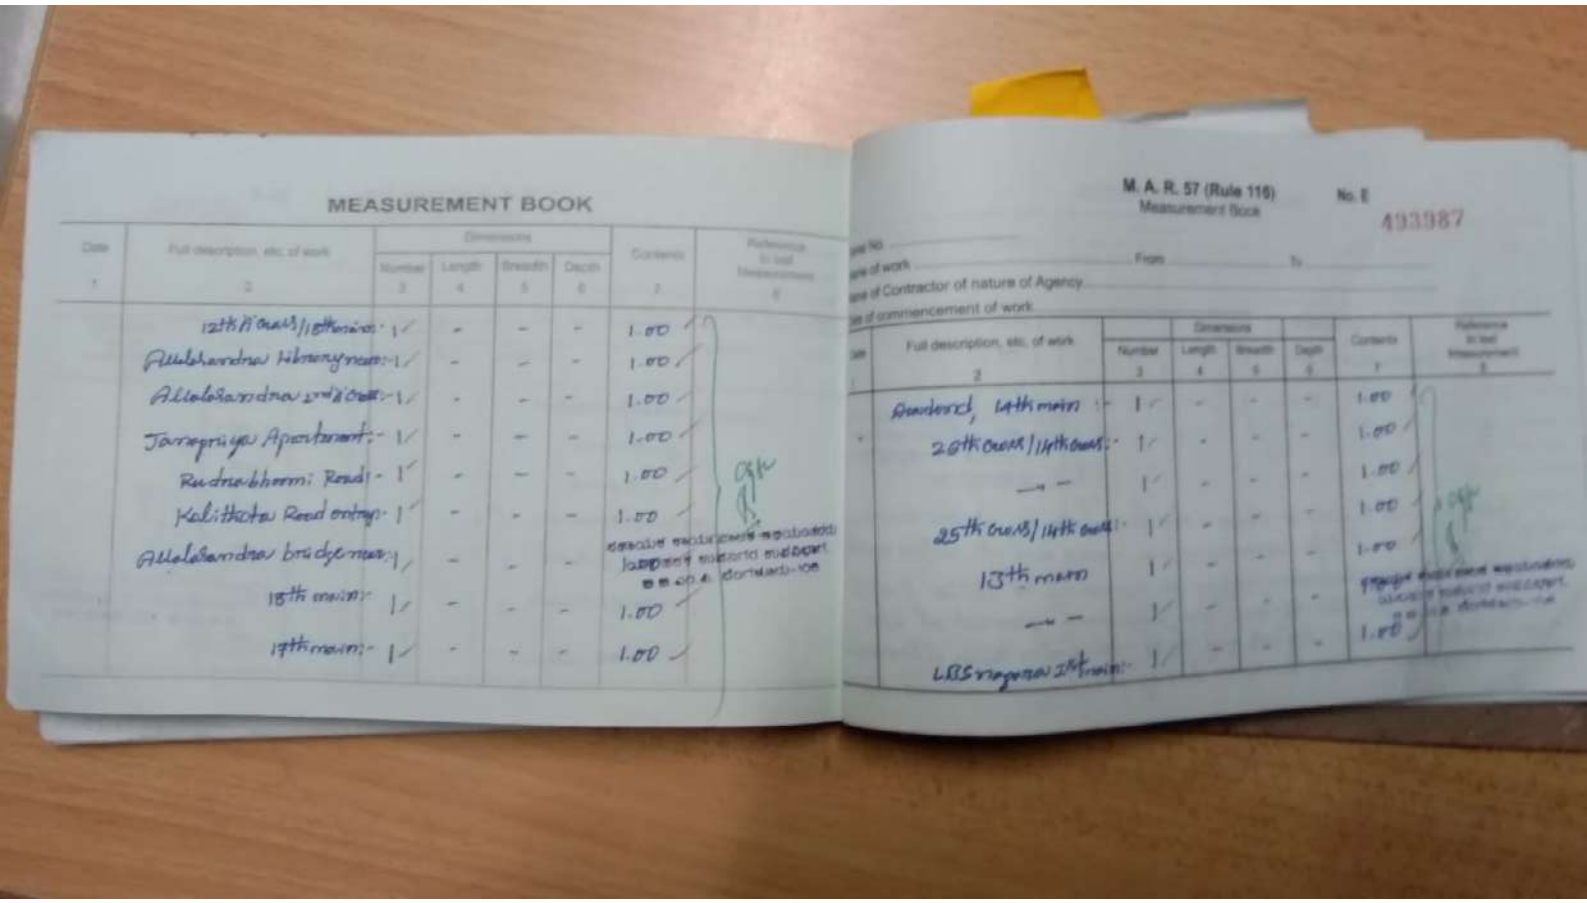

MEASUREMENT BOOK

| Date | Full description, etc. of work | Dimensions | | | | Contents | Reference to last Measurement |
|---|---|---|---|---|---|---|---|
| | | Number | Length | Breadth | Depth | | |
| 1 | 2 | 3 | 4 | 5 | 6 | 7 | 8 |
| | 12th A Cross/18th main | 1 | - | - | - | 1.00 | |
| | Allalasandra Library road | 1 | - | - | - | 1.00 | |
| | Allalasandra 2nd Cross | 1 | - | - | - | 1.00 | |
| | Jayaprakash Apartment | 1 | - | - | - | 1.00 | |
| | Rudrabhoomi Road | 1 | - | - | - | 1.00 | |
| | Kalitheta Road entry | 1 | - | - | - | 1.00 | |
| | Allalasandra bridge road | 1 | - | - | - | [illegible] | |
| | 15th main | 1 | - | - | - | 1.00 | |
| | 17th main | 1 | - | - | - | 1.00 | |

M. A. R. 57 (Rule 116) No. E
Measurement Book
493987

Name No. _____
Name of work _____ From _____ To _____
Name of Contractor of nature of Agency _____
Date of commencement of work _____

| Date | Full description, etc. of work | Dimensions | | | | Contents | Reference to last Measurement |
|---|---|---|---|---|---|---|---|
| | | Number | Length | Breadth | Depth | | |
| 1 | 2 | 3 | 4 | 5 | 6 | 7 | 8 |
| | Rowland, 14th main | 1 | - | - | - | 1.00 | |
| | 20th Cross/14th Cross | 1 | - | - | - | 1.00 | |
| | -"- | 1 | - | - | - | 1.00 | |
| | 25th Cross/14th Cross | 1 | - | - | - | 1.00 | |
| | 13th main | 1 | - | - | - | 1.00 | |
| | -"- | 1 | - | - | - | 1.00 | |
| | LBS nagar 1st main | 1 | - | - | - | [illegible] | |

MEASUREMENT BOOK

| Date | Full description, etc. of work | Dimensions | | | | Contents | Reference to Level Measurements |
|---|---|---|---|---|---|---|---|
| | | Number | Length | Breadth | Depth | | |
| 1 | 2 | 3 | 4 | 5 | 6 | 7 | 8 |
| | 2 drawings | 1 | - | - | - | 1.00 | |
| | Allotted to the nine men | 1 | - | - | - | 1.00 | |
| | — " — | 1 | - | - | - | 1.00 | |

CRS. 38000.00

(3) Supply and fixing of Retro Reflective Double convex roadside Sign board of Size 2000mm x 900mm made out of retro reflective Sheeting Confirming to type XI standards of ASTM D 4956-09 & as per IRC 67-2012 for full back ground of blue Colour & white letters and fixed over 4 mm Thick Aluminium Composite material sheet having minimum 0.5mm Thick

M. A. R. 57 (Rule 116) No. E
Measurement Book

433384

Name No.
Name of work From To
Name of Contractor or nature of Agency
Date of commencement of work

| Date | Full description, etc. of work | Dimensions | | | | Contents | Reference to Level Measurements |
|---|---|---|---|---|---|---|---|
| | | Number | Length | Breadth | Depth | | |
| 1 | 2 | 3 | 4 | 5 | 6 | 7 | 8 |

Aluminium Sheet on both Sides with base Side painted grey colour and fixed over back Support frame of angle of 25mm x 25mm x 1.2mm. Supported by 38mm OD Stainless steel pipe all round in 304 grade and 2 nos of vertically pipe of 50mm OD Stainless Steel pipe of 202 grade firmly fixed to the ground by means of properly designed foundation of Size 450mm x 450mm x 600mm in 1:1.5:3 ratio Cement Grade. The background shall be blue in Colour with letters and border in white. The item includes earthwork excavation, cost of all materials, loading, unloading

MEASUREMENT BOOK

| Date | Full description, etc. of work | Dimensions: Number | Length | Breadth | Depth | Contents | Reference to last Measurement |
|---|---|---|---|---|---|---|---|
| 1 | 2 | 3 | 4 | 5 | 6 | 7 | 8 |
| | load lift transportation etc. complete as per clause 6.9 of IRC 67-2012 for Type XL metric reflective Sheeting from RE Sheeting manufacture as a certified copy of test reports from an independent test laboratory etc as per Specifications and directions of engineer in charge work. | | | | | | |
| | Alladabettu Entry:- | 1 | - | - | - | 1.00 | |
| | Judicial Layout Railway Bridge Road | 1 | - | - | - | 1.00 | |
| | —"— | 1 | - | - | - | 1.00 | |
| | 8th main:- | 1 | - | - | - | 1.00 | |
| | GHAVK Layout 15th A Cross:- | 1 | - | - | - | 1.00 | |

M. A. R. 57 (Rule 116) No. E
Measurement Book
493989

Work No.
Name of work From To
Name of Contractor or nature of Agency
Date of commencement of work

| Date | Full description, etc. of work | Dimensions: Number | Length | Breadth | Depth | Contents | Reference to last Measurement |
|---|---|---|---|---|---|---|---|
| 1 | 2 | 3 | 4 | 5 | 6 | 7 | 8 |
| | | | | | | 5 | |
| | | | | | | 5.00 NOS @ RS. 44000.00 | 220000.00 |
| | | | | | | Total RS:- | 2570000.00 |

Date:
Certified that the above work done is Satisfactory, Completed.
Certified that the, There is no debries have been cleared to Site.
13/11/2023

# MEASUREMENT BOOK

| Date | Full description, etc. of work | Dimensions | | | | Contents | Reference to last Measurement |
|---|---|---|---|---|---|---|---|
| | | Number | Length | Breadth | Depth | | |
| 1 | 2 | 3 | 4 | 5 | 6 | 7 | 8 |
| | 1st and 2 final bill | | | | | | |

Gross Amt = Rs 25,00000 = 00

FSD = Rs —

CCST = Rs 21186 = 00

SCST = 21186 = 00

I : = 25000 = 00

I : = 25000 = 00

CGT = Rs 2500 = 00

Royalty = Rs 10,000 = 00

T.D. = Rs 104872 = 00

Net Amt = Rs 2395128 = 00

Job Code : 005-23-00001

SBR No: G1/23-24

Date : 20/11/23

Audited & Admitted for Rs 2500000 = 00

2395128 = 00 By Cheque

and Rs 104872 = 00 By adjustment

Accts Supdt
Sahanka Division
BBMB

29/11/23

Exe Engineer
yelahanka Division
BBMB

Serial No.

Name of work

Name of Contractor of nati

Date of commencement of

| Date | Full description |
|---|---|
| 1 | 2 |